

MONUMENT RECORD
State of Indiana - County of Monroe

Section: 31

Township: 9 North


Range: 1 East

Corner ID: BenSo A-23

Monument Description & Remarks: 5/8" Rebar with cap, "CURRY 890006" & common corner with (Blm Y-23). Survey Sign 5ft above ground at pt. B

References On File: Douglas R. Curry survey, Pingleton Sawmill Inc. Deed Record (1994), on file in Recorder Office book 3 page 328. Smith Neubecker and Associates Inc. survey, Carroll & Donna Moore (2005), on file in Surveyor Office

RECOVERY TIE DRAWING
Field Book 41 Page No. 66

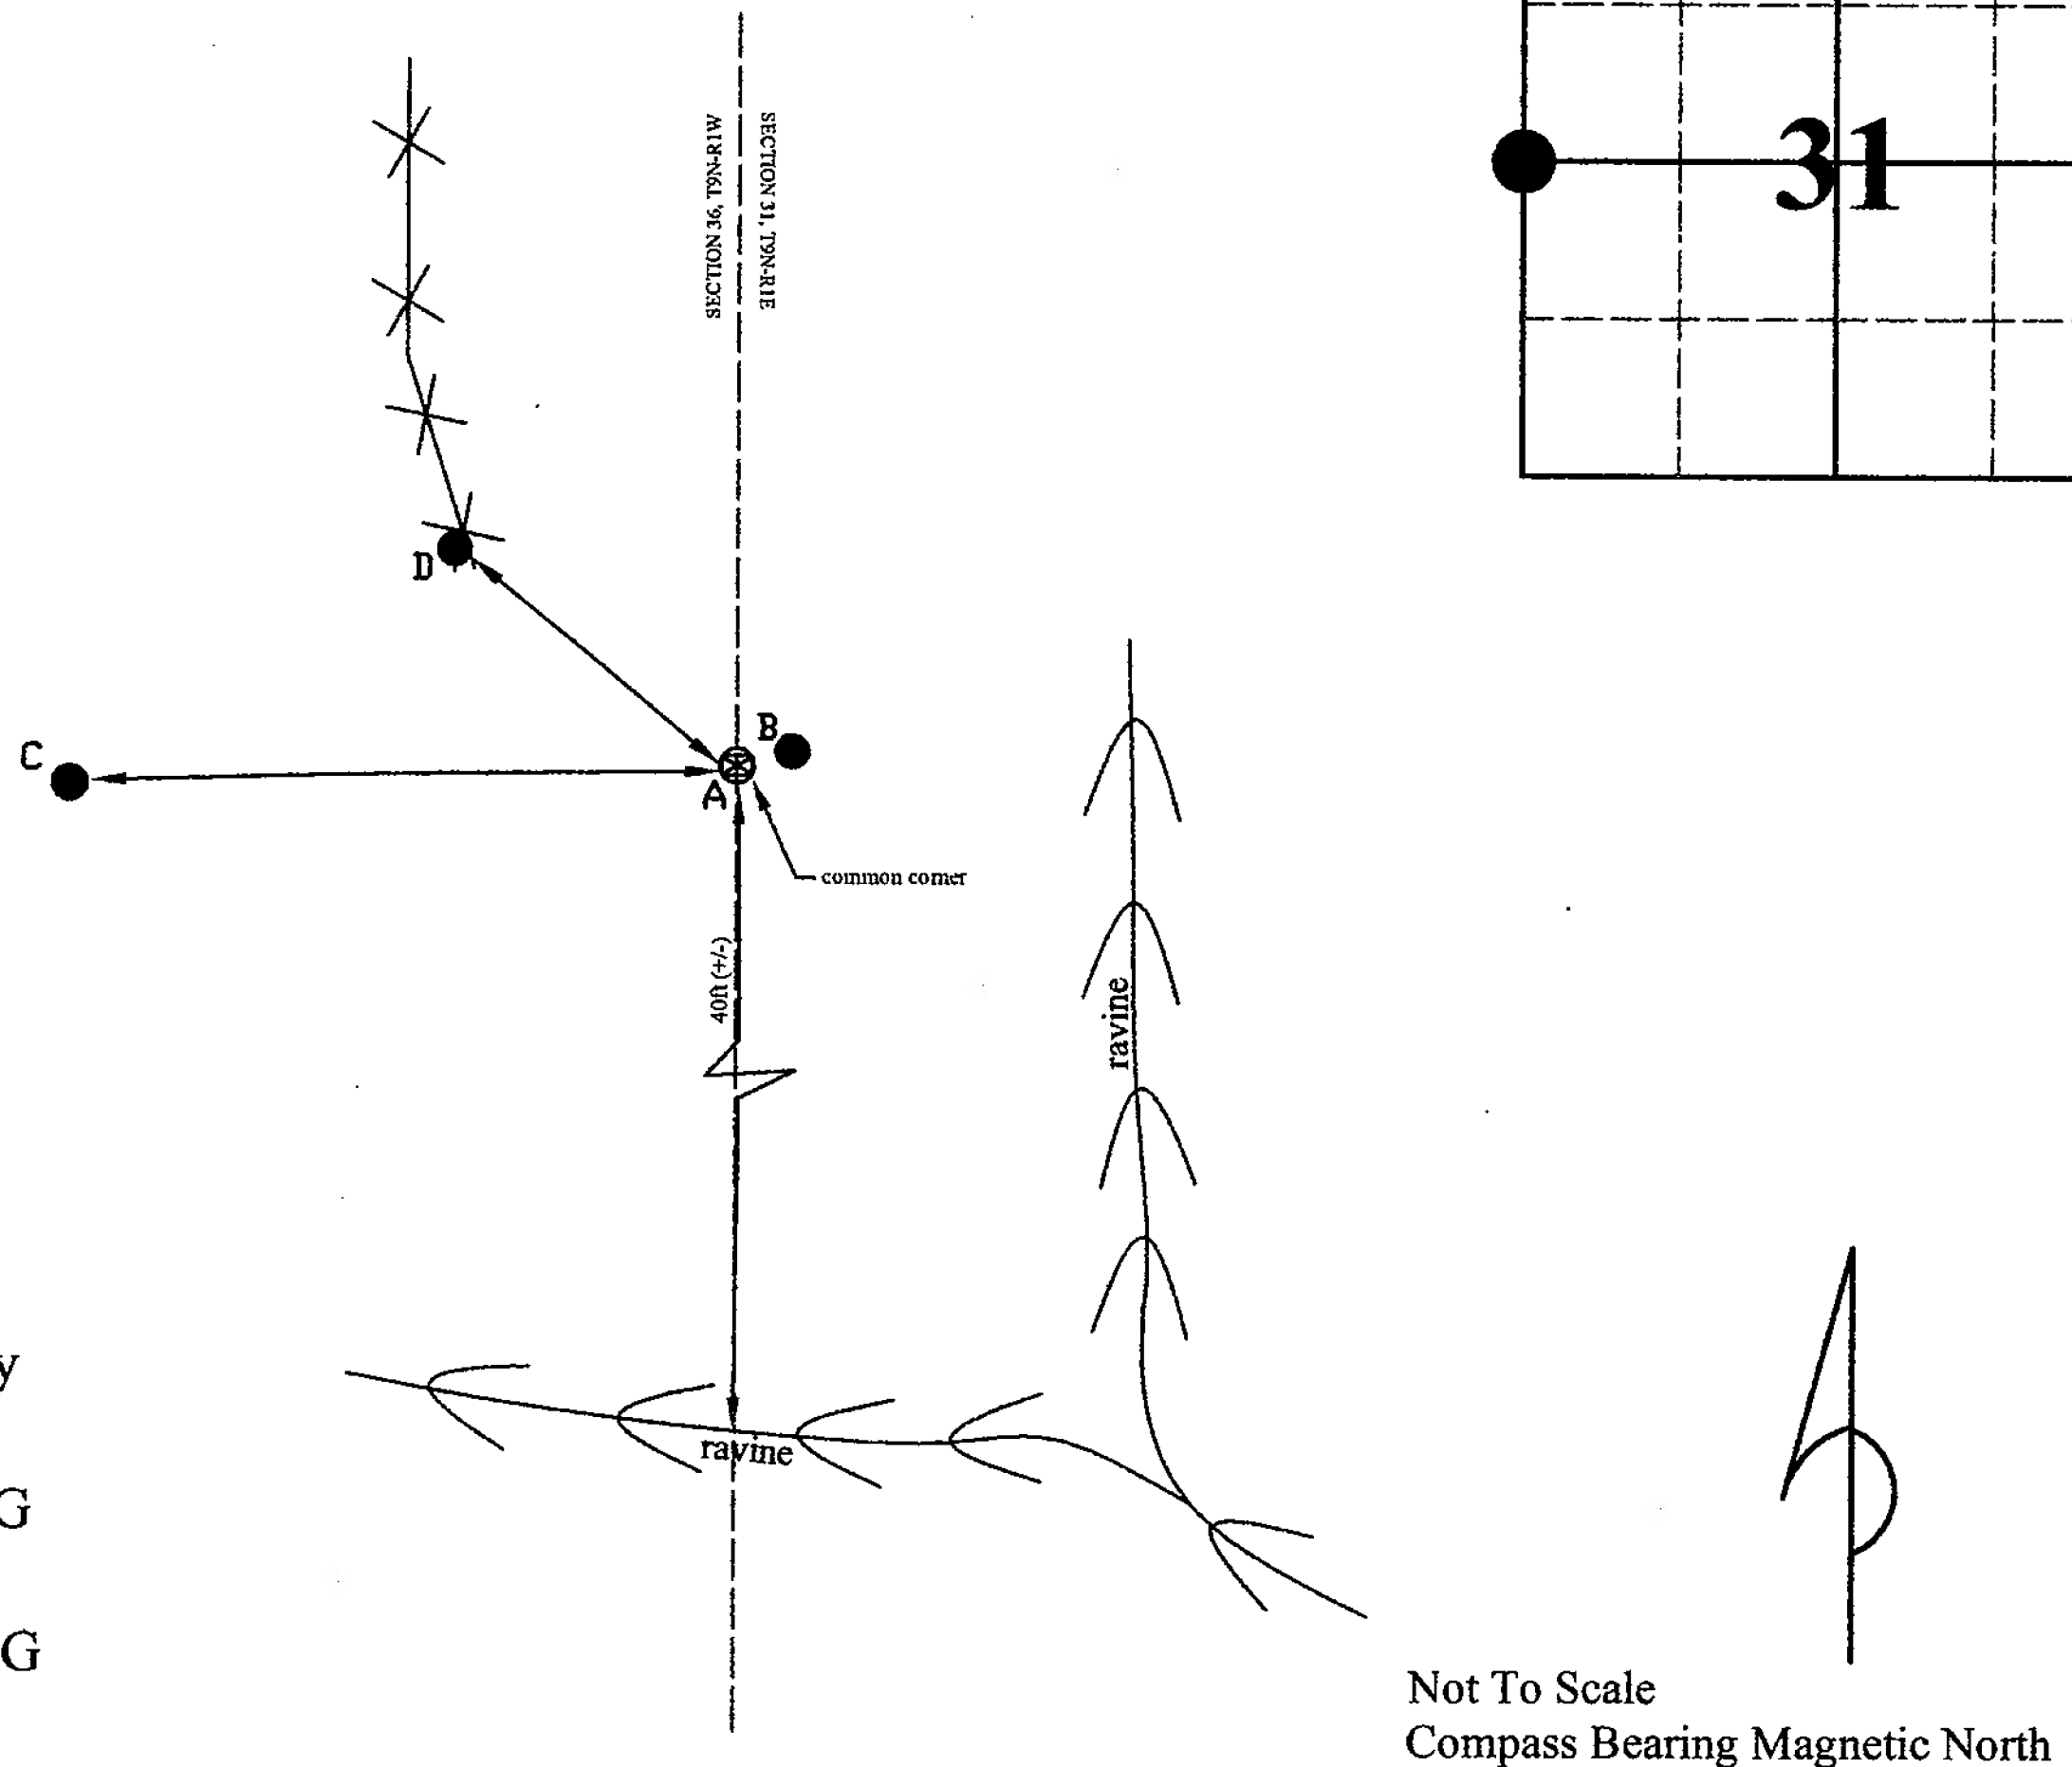


- A - 5/8" Rebar with cap
- B - N 87° E 3.83' to Survey Sign on 3" Sugar Maple
- C - S 87° W 31.30' to MAG nail in 15" Pignut Hickory
- D - N 21° W 13.20' to MAG nail in 38" White Oak

I, Kevin P. Enright, Monroe County Surveyor, hereby certify that this document was prepared under my direction in accordance with the provisions of section 36-2-12-11 of the Indiana Code; and the above data is given under my hand and seal this 10th day of October, 2008.

Administered by the Monroe County Surveyor Review Board

Date: 2-10-2009

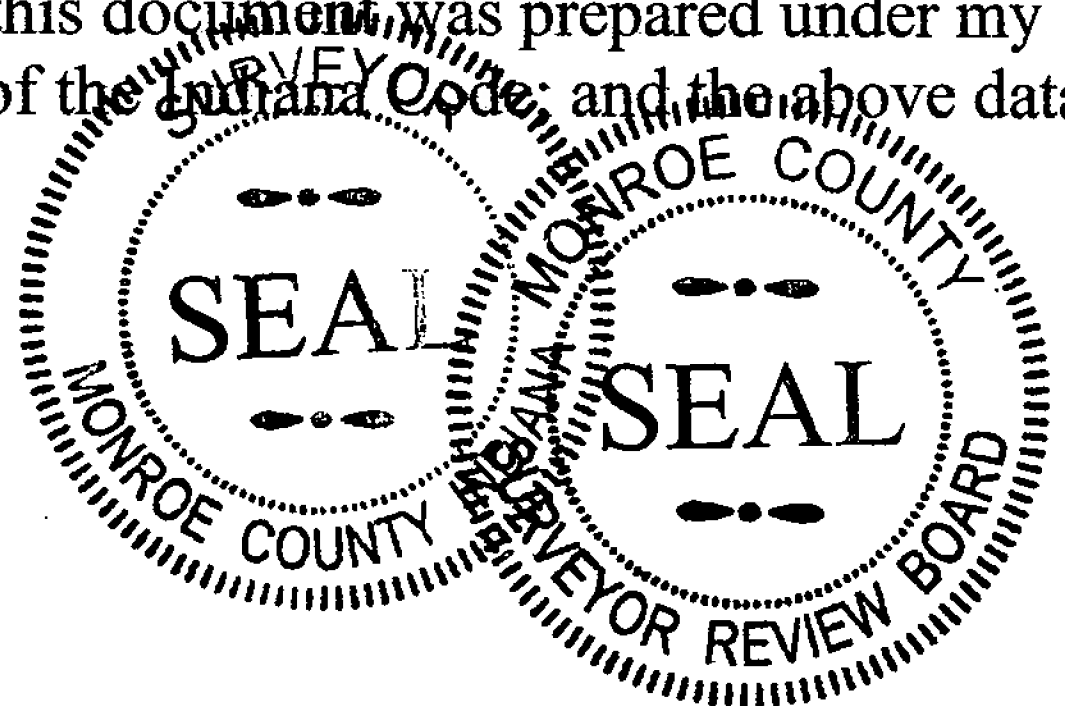

MONUMENT RECORD

A-23

STATE OF INDIANA - COUNTY OF MONROE

SECTION 31, TOWNSHIP 9 N, RANGE 1 E

MONUMENT DESCRIPTION & REMARKS

West 1/2 mile post, Sec. 31, T9N, R1E, 5/8" Diameter -
rebar w/ yellow plastic cap marked
"Curry 890006"

RECOVERY TIE DRAWING

10" Maple
w/ P.K.N.



N 50° W
35.2'





36" Oak w/
P.K.N.

N 12° W,
14.0'




6" Beech w/
Barn Nail
3' Above Ground.

S 70° W
26.6'

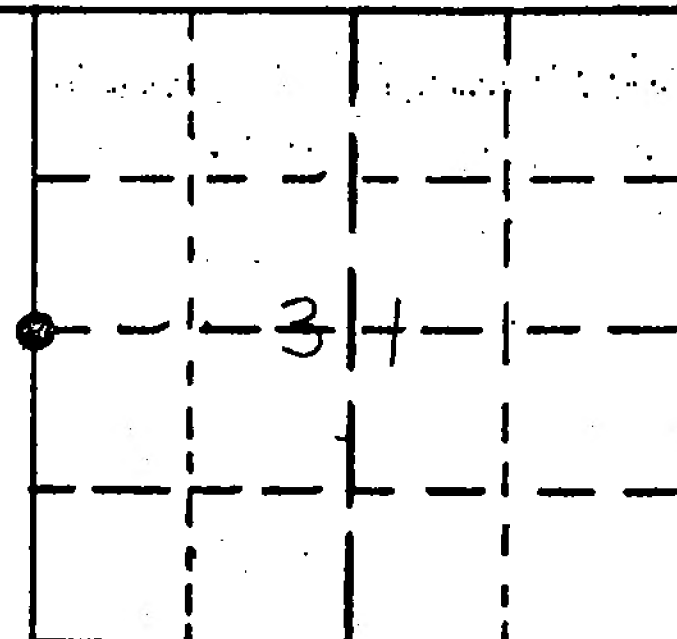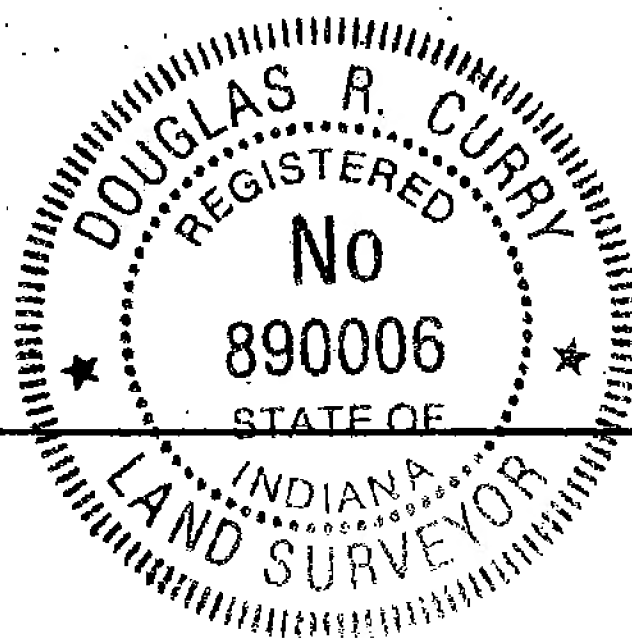

(●) AT CORNER

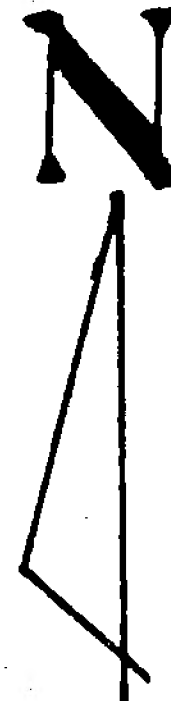

NOT TO SCALE

STATE OF INDIANA

COUNTY OF Monroe

I, Douglas R. Curry HEREBY CERTIFY THAT THIS DOCUMENT WAS PREPARED UNDER MY DIRECTION IN ACCORDANCE WITH THE PROVISIONS OF SECTION 17-3-64-4 - 17-3-64-8 OF THE INDIANA CODE, BEING ACTS OF 1965, CHAPTER 319; AND THE ABOVE DATA IS GIVEN UNDER MY HAND AND SEAL THIS 27th DAY OF Jan., 1994 A.D.

SPACE
RESERVED
FOR
RECORDING
OFFICER.

INDIANA REGISTERED LAND SURVEYOR NO. 890006

OR

UNITED STATES GOVERNMENT AGENCY

TITLE

TOWNSHIP:
BENTON

CORNER I.D.



Ben So A-23

10/10/2008